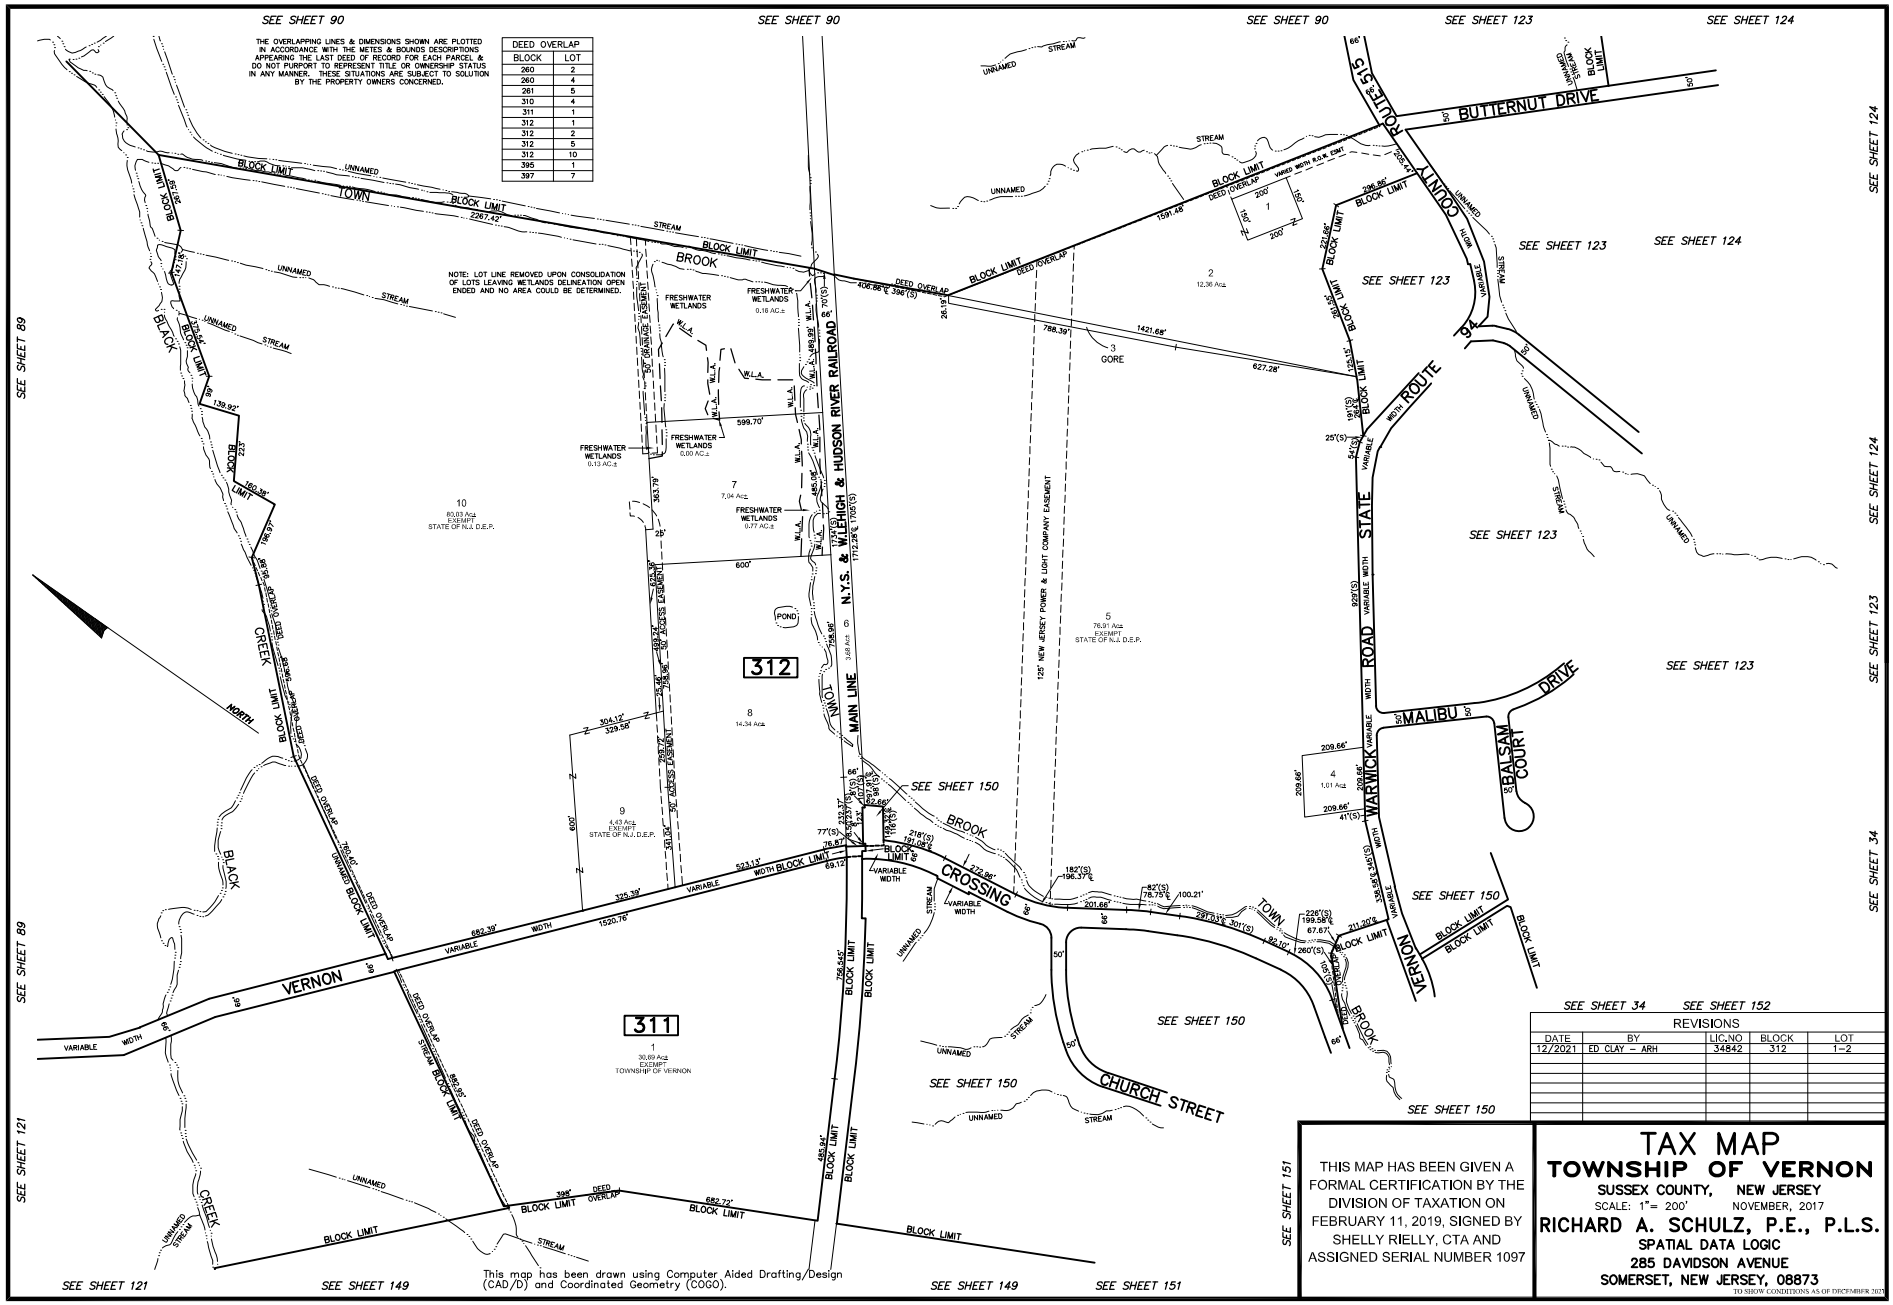

DEED OVERLAP	
BLOCK	LOT
260	2
260	4
261	5
310	4
311	1
312	1
312	2
312	5
312	10
395	1
397	7

REVISIONS				
DATE	BY	LIC.NO	BLOCK	LOT
12/2021	ED CLAY – ARH	34842	312	1–2

THIS MAP HAS BEEN GIVEN A FORMAL CERTIFICATION BY THE DIVISION OF TAXATION ON FEBRUARY 11, 2019, SIGNED BY SHELLY RIELLY, CTA AND ASSIGNED SERIAL NUMBER 1097

TAX MAP
TOWNSHIP OF VERNON
SUSSEX COUNTY, NEW JERSEY
SCALE: 1"= 200' NOVEMBER, 2017

RICHARD A. SCHULZ, P.E., P.L.S.
SPATIAL DATA LOGIC
285 DAVIDSON AVENUE
SOMERSET, NEW JERSEY, 08873

TO SHOW CONDITIONS AS OF DECEMBER 2021