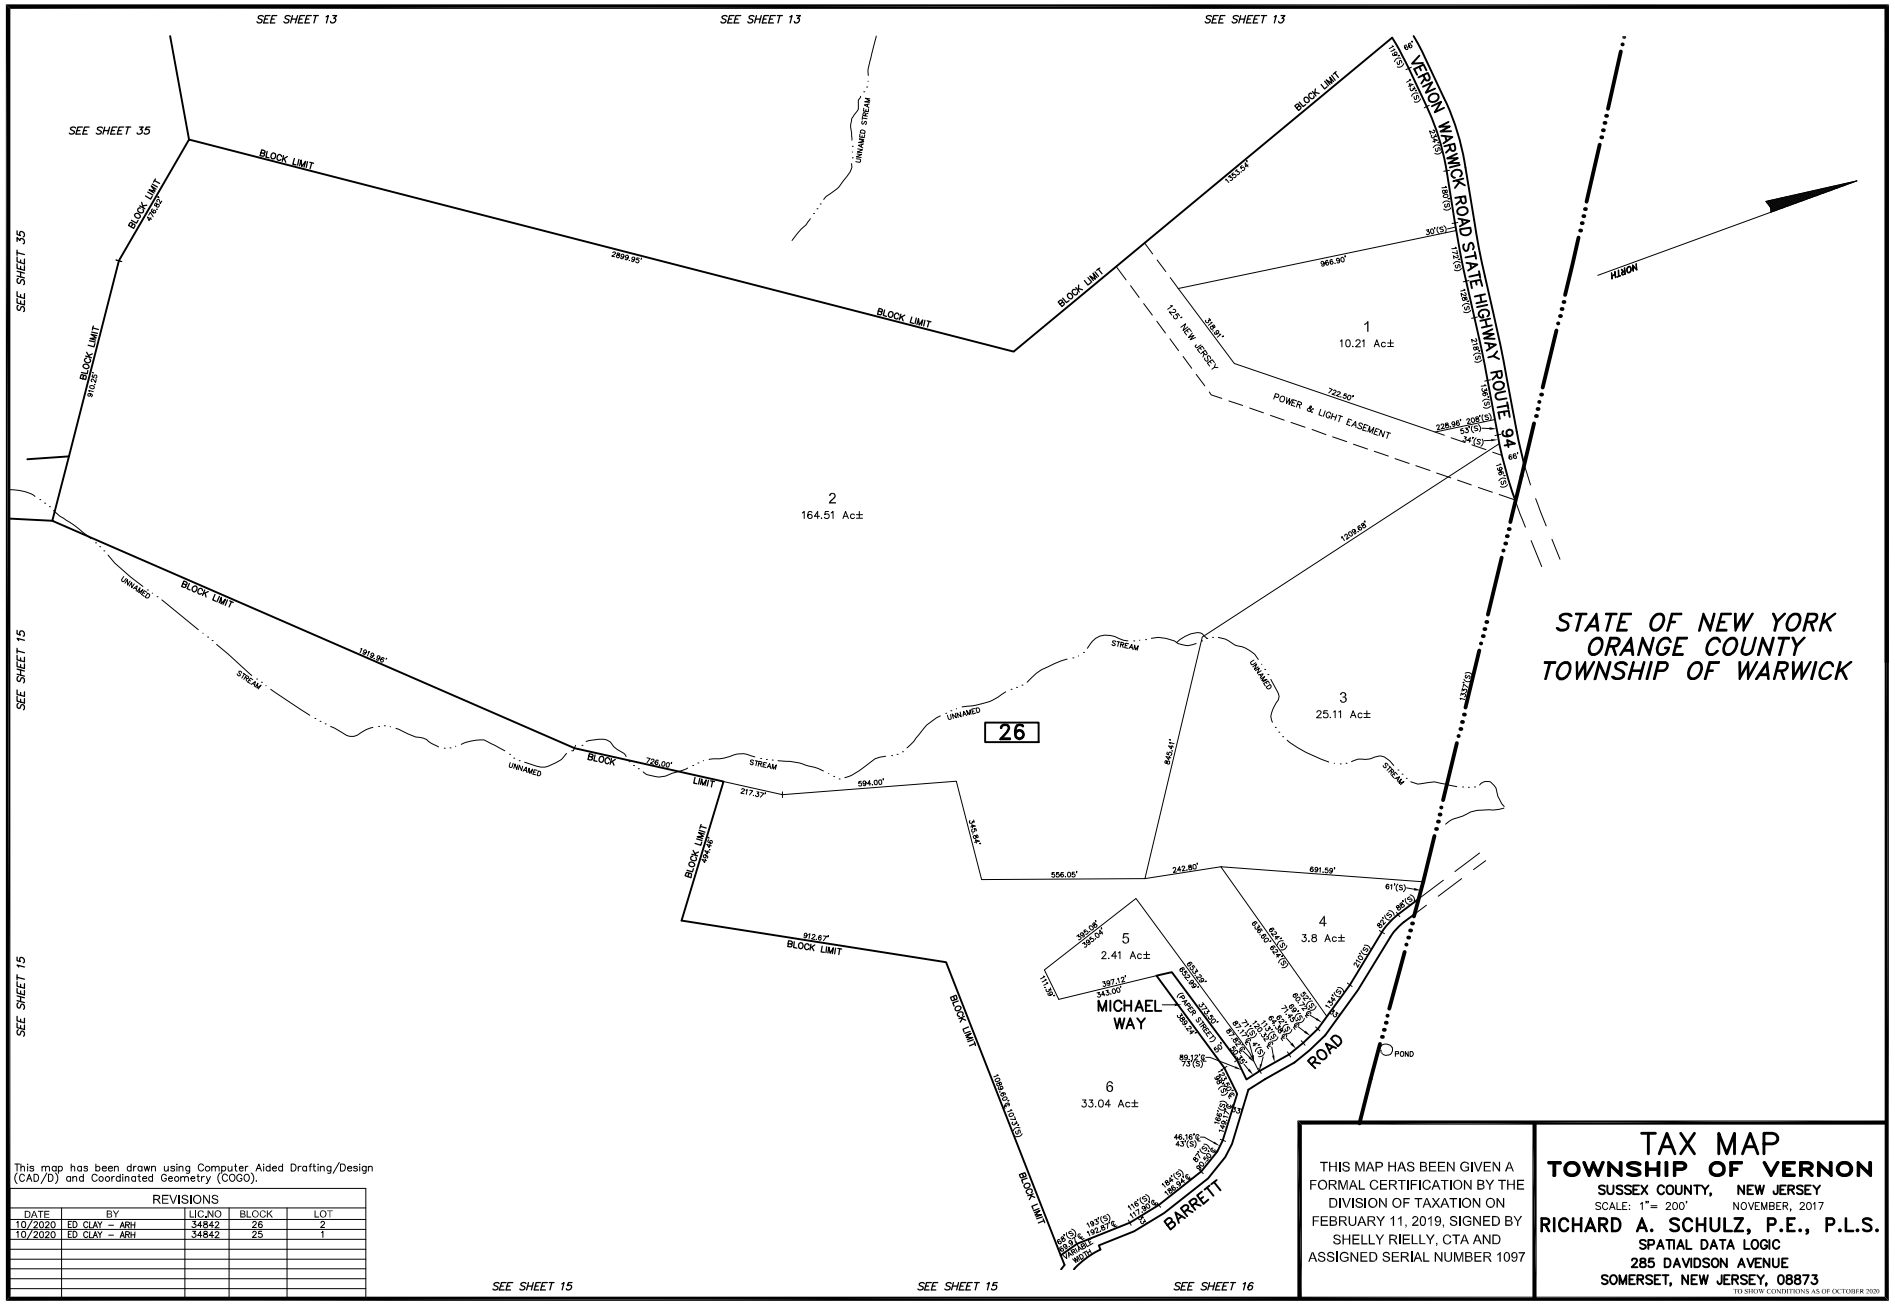

This map has been drawn using Computer Aided Drafting/Design (CAD/D) and Coordinated Geometry (COGO).

REVISIONS				
DATE	BY	LIC.NO	BLOCK	LOT
10/2020	ED CLAY - ARH	34842	26	2
10/2020	ED CLAY - ARH	34842	25	1

THIS MAP HAS BEEN GIVEN A FORMAL CERTIFICATION BY THE DIVISION OF TAXATION ON FEBRUARY 11, 2019, SIGNED BY SHELLY RIELLY, CTA AND ASSIGNED SERIAL NUMBER 1097

TAX MAP
TOWNSHIP OF VERNON

SUSSEX COUNTY, NEW JERSEY
SCALE: 1"= 200' NOVEMBER, 2017

RICHARD A. SCHULZ, P.E., P.L.S.
SPATIAL DATA LOGIC
285 DAVIDSON AVENUE
SOMERSET, NEW JERSEY, 08873

TO SHOW CONDITIONS AS OF OCTOBER 2020.